
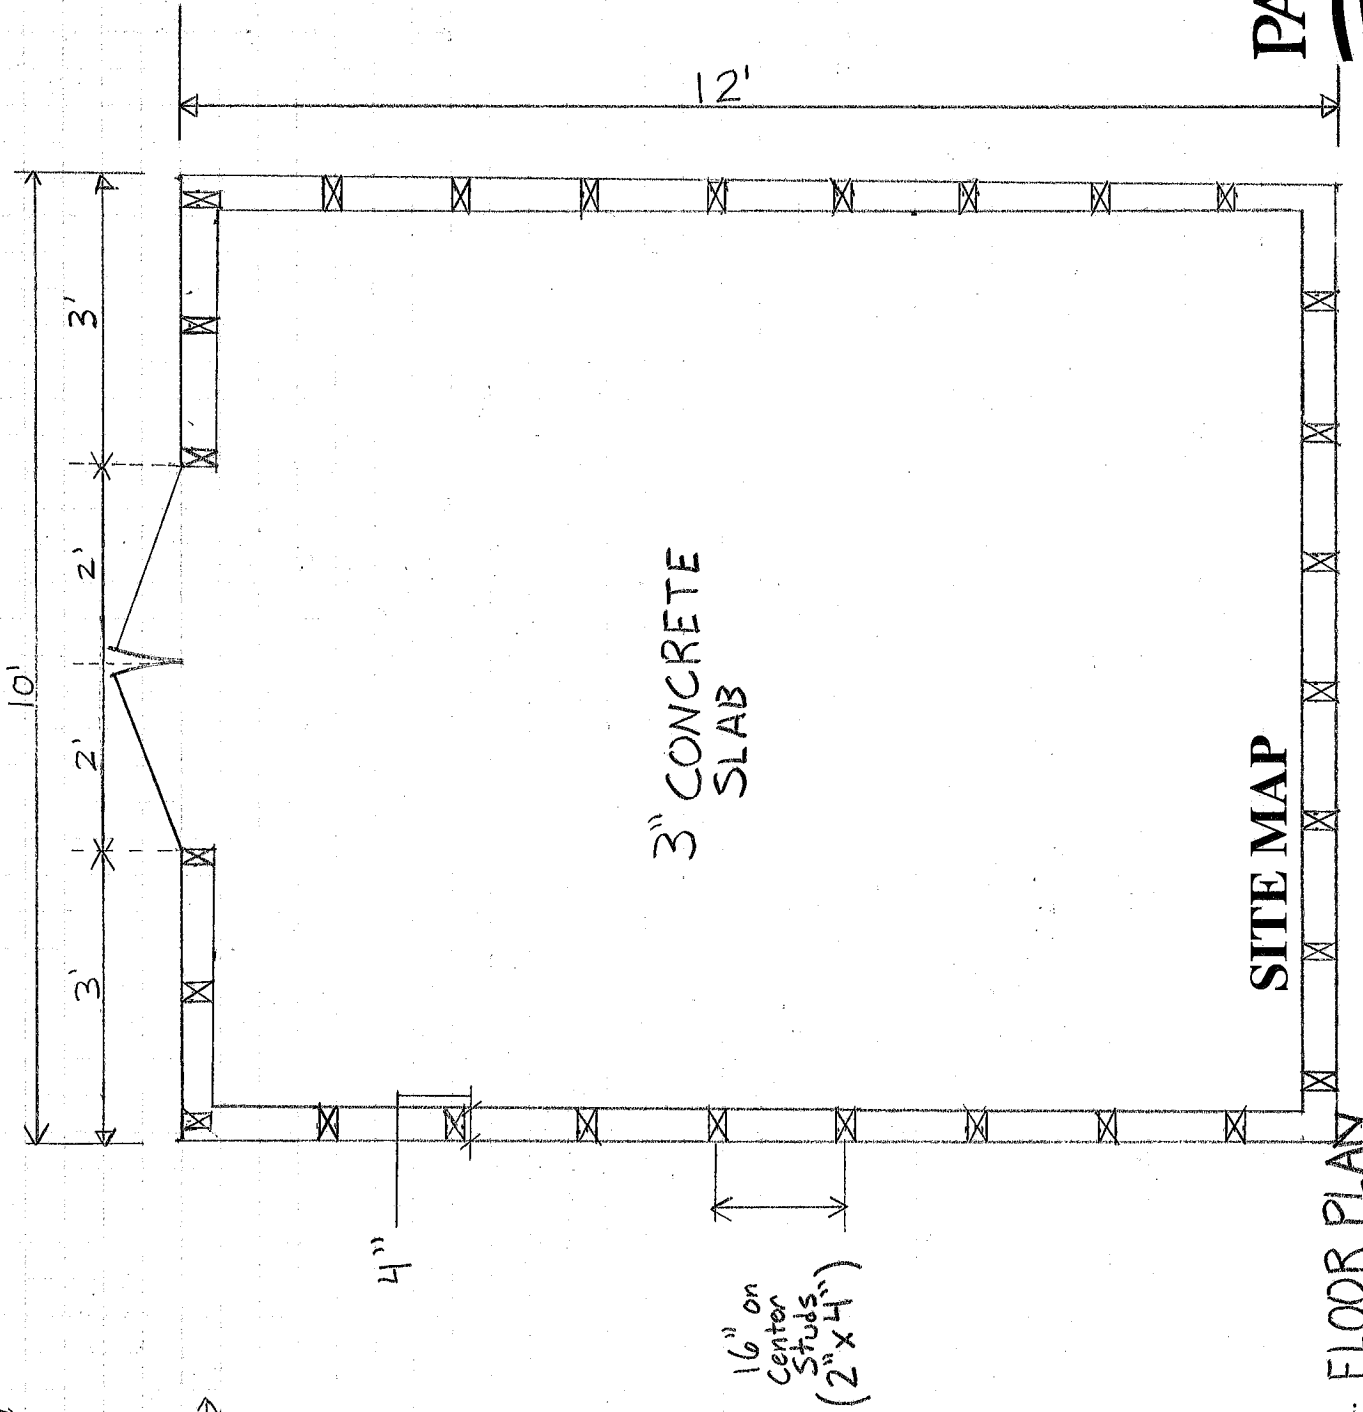


North

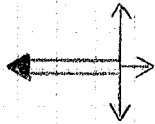

PACIFIC WEST


1515 West 2200 South, Suite C
Salt Lake City, Utah 84119
801-972-2727 • FAX: 801-972-0707

SPENCER
EASTON

Date: 5-31-13

Scale: 1/2" = 1'

Project: FLOOR PLAN

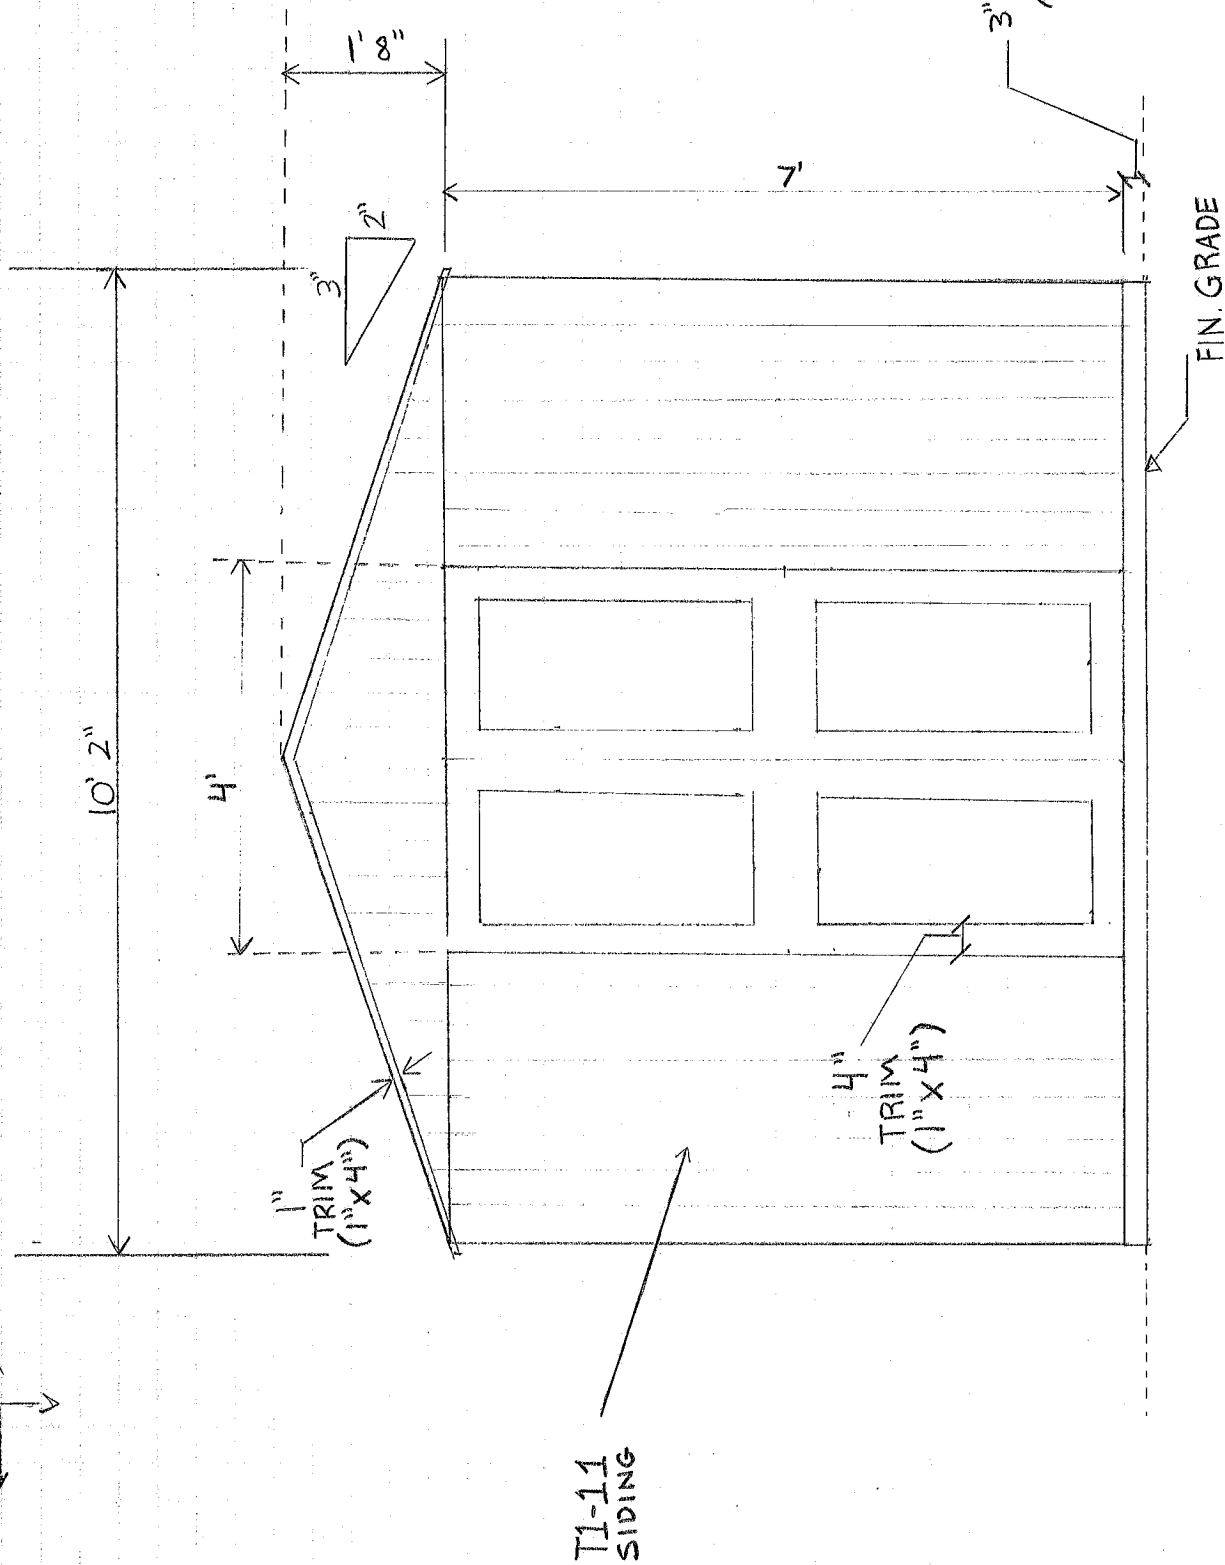The logo for Pacific West, featuring the words "PACIFIC" and "WEST" stacked vertically in a serif font, with a stylized wave graphic to the right.


1515 West 2200 South, Suite C
Salt Lake City, Utah 84119
801-972-2727 • FAX: 801-972-0707

Project: FRONT ELEVATION

SPENCER
EASTON

Date: 5-31-13

Scale: $1/2'' = 1'$

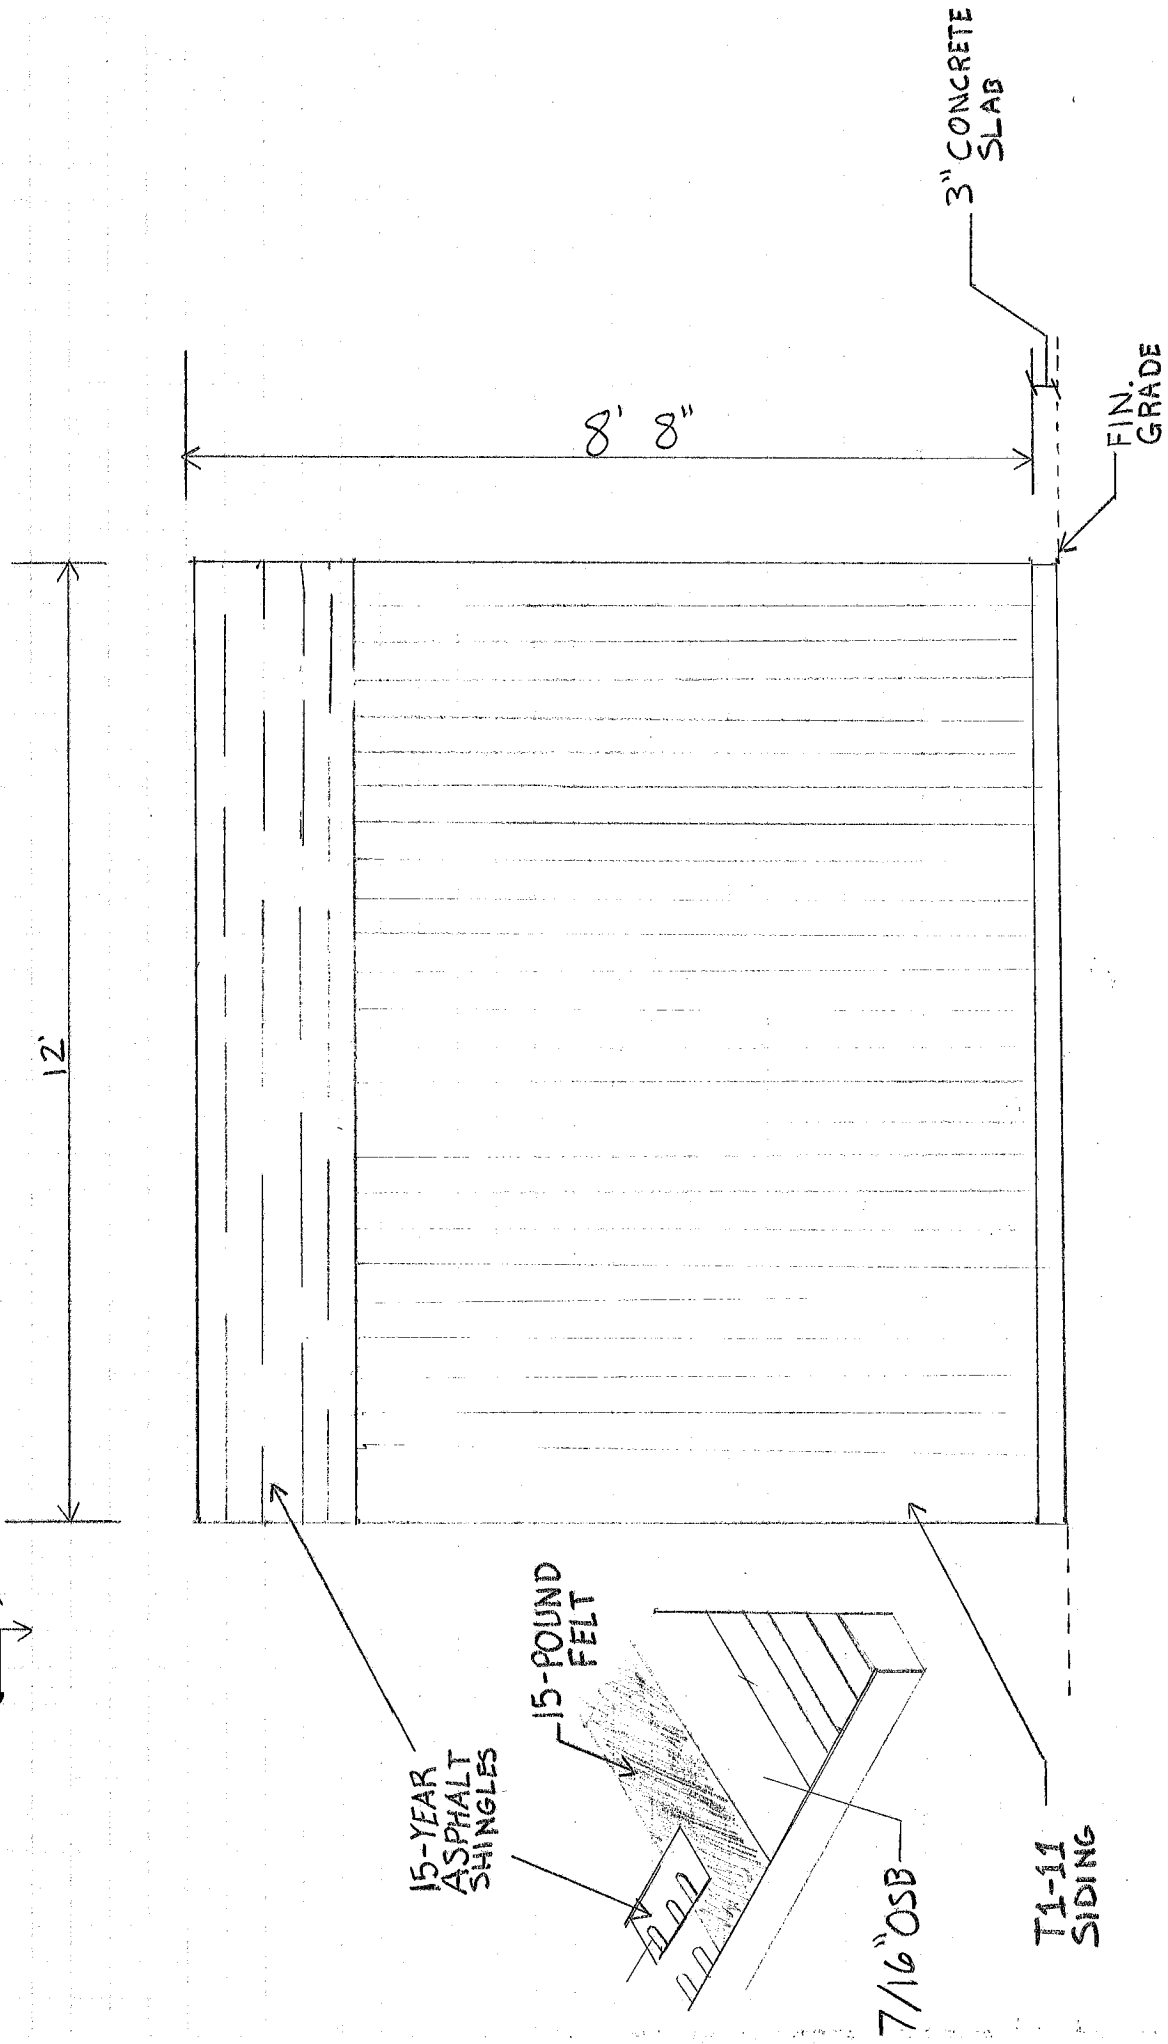

SITE MAP

SIDE ELEVATION & ISO DETAIL ROOF

**SPENCER
EASTON**

Project:


Date: 6-1-13

Scale: 1/2" = 1'



1515 West 2200 South, Suite C
Salt Lake City, Utah 84119
801-972-2727 • FAX: 801-972-0707

North

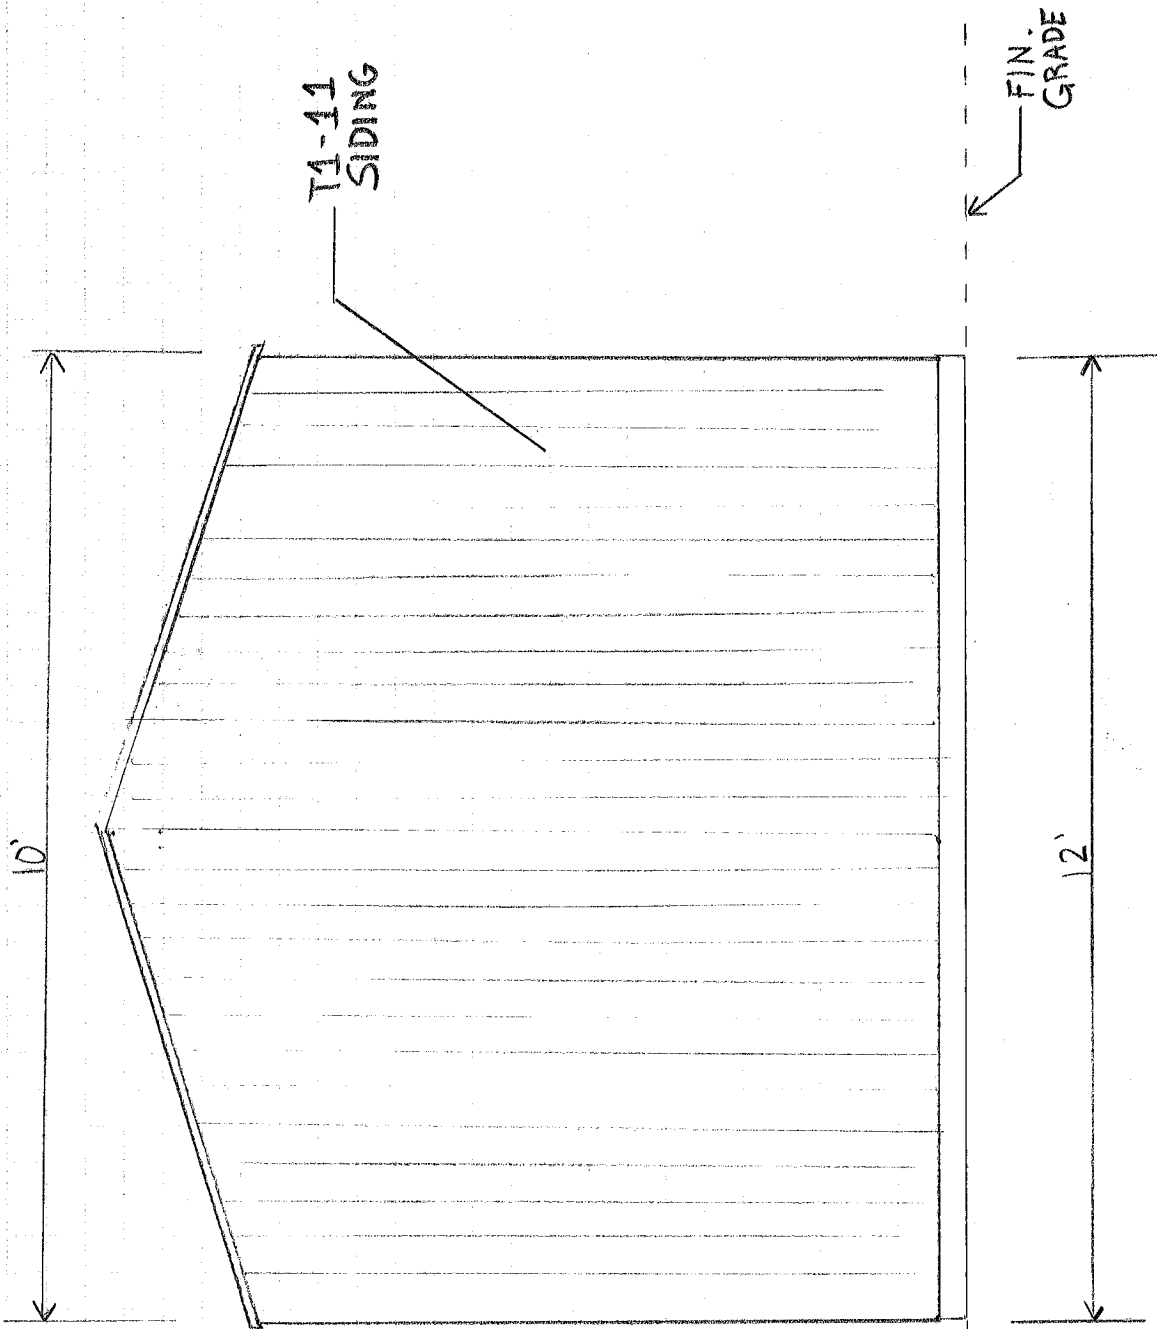

SITE MAP

BACK ELEVATION

SPENCER
EASTON

Project:


Date: 6-1-13

Scale: 1/2" = 1'



1515 West 2200 South, Suite C
Salt Lake City, Utah 84119
801-972-2727 • FAX: 801-972-0707

North

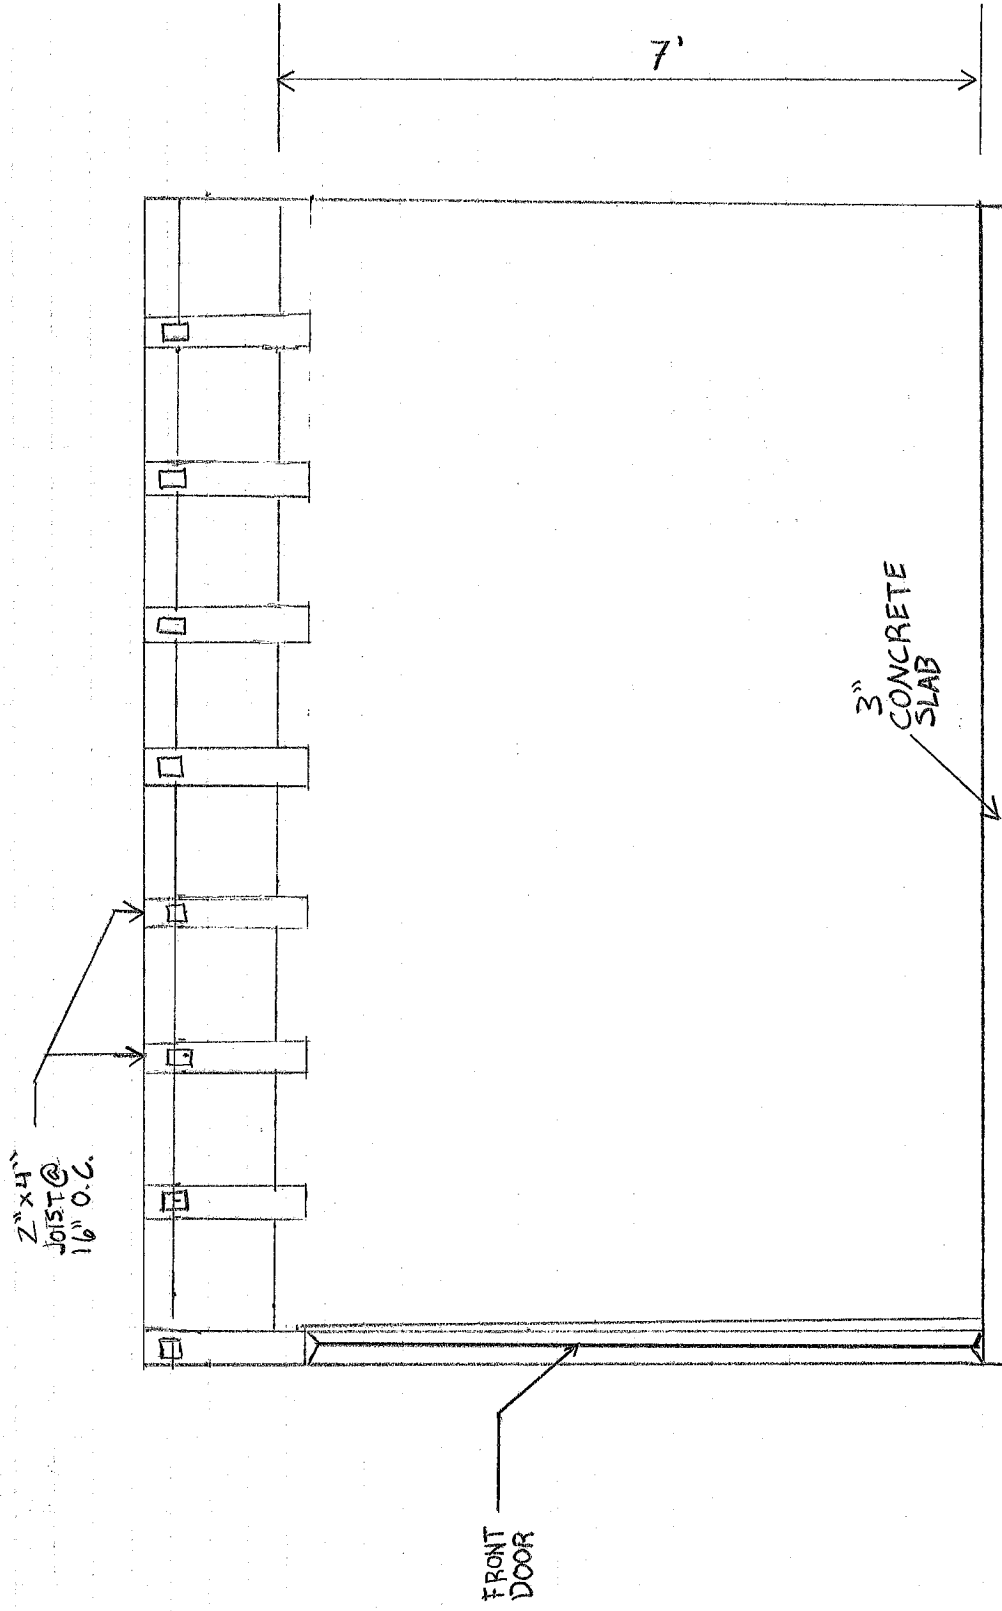

SITE MAP

Project: FRONT-TO-BACK SECTION

SPENCER
EASTON


Date: 6-2-13

Scale: 1/2" = 1'

PACIFIC WEST

1515 West 2200 South, Suite C
Salt Lake City, Utah 84119
801-972-2727 • FAX: 801-972-0707

North

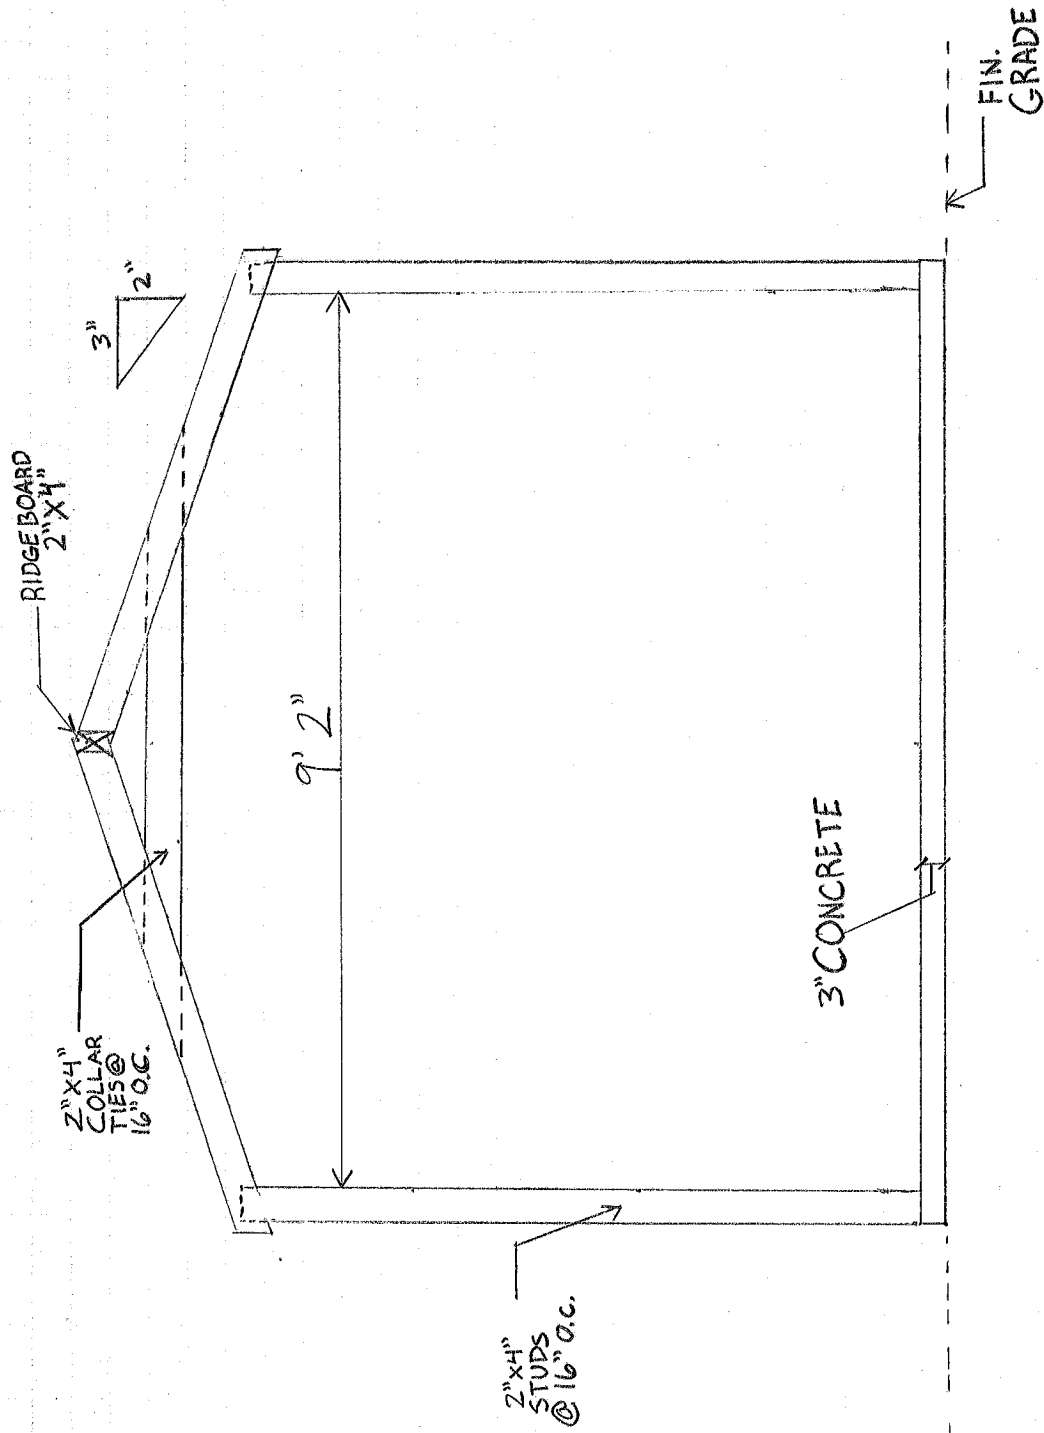

SITE MAP

Project: SIDE-TO-SIDE SECTION

SPENCER
EASTON

Date: 6-2-13

Scale: 1/2" = 1'



1515 West 2200 South, Suite C
Salt Lake City, Utah 84119
801-972-2727 • FAX: 801-972-0707